LEGEND

- SPAN LENGTH IN METERS
- CROSSING TRACK POINT
- POLE
- SPECIAL POLE ASSEMBLY FIXATION
- POLE AND CANTILEVER
- POLE AND DOBLE CANTILEVER
- RIGID GANTRY
- CANTILEVER SUPPORT FOR RIGID GANTRY
- SPECIAL CANTILEVER TUNNEL SUPPORT
- SPECIAL CANTILEVER SUPPORT OVER WALL
- SINGLE ANCHOR FOUNDATION (MID POINT, FEEDER)
- DOUBLE ANCHOR FOUNDATION (CATENARY)
- SPECIAL TENSIONING DEVICE (NO COUNTERWEIGHTS)
- AUTOMATIC TENSIONED TERMINATION OF CATENARY
- FIXED TERMINATION OF CATENARY
- SURGE ARRESTER
- MIDPOINT ANCHORS
- INTERMEDIATE INSULATOR
- SECTION INSULATOR
- UNIPOLAR DISCONNECTOR
- EARTHING DISCONNECTOR
- OCS CONNECTIONS
- 171-2 POLE NUMBER
- U120,U100L POLE TIPES
- AsMP MIDPOINT ANCHOR
- AmRet RETURN WIRE ANCHOR
- S/A SEMIAXIS
- RETURN WIRE
- DOUBLE RETURN WIRE
- NOMINAL OVERHEAD CONTACT SYSTEM
- TROLLEY OVERHEAD CONTACT LINE
- SYSTEM PAREMETER VARIATION (SEE TABLES)
- HIGH OVERHEAD CONTACT SYSTEM
- FEEDER WIRE +25KV
- MIDPOINT ANCHOR CABLE
- PANTOGRAPH DOWN
- PANTOGRAPH UP
- STOP TO ELECTRIC TRACTION
- = Disconnector with earthing contact, surge arrestor and voltage detector
- MCR = Movable conductor rail
- OCL = Overhead contact line
- = Key System (Track interlock system)
- = Control Panel (Track control cabinet)
- DWB.nº = Disconnector of Workshop,for By-Pass OCS
- DWE.nº = Disconnector of Workshop,for Earthing OCS
- Lnnn-nº = Different Electrical Packages (nº of the track-nº of the package)
- VI = VOLTAGE INDICATOR

OPERATIONAL SCHEME
14B-1

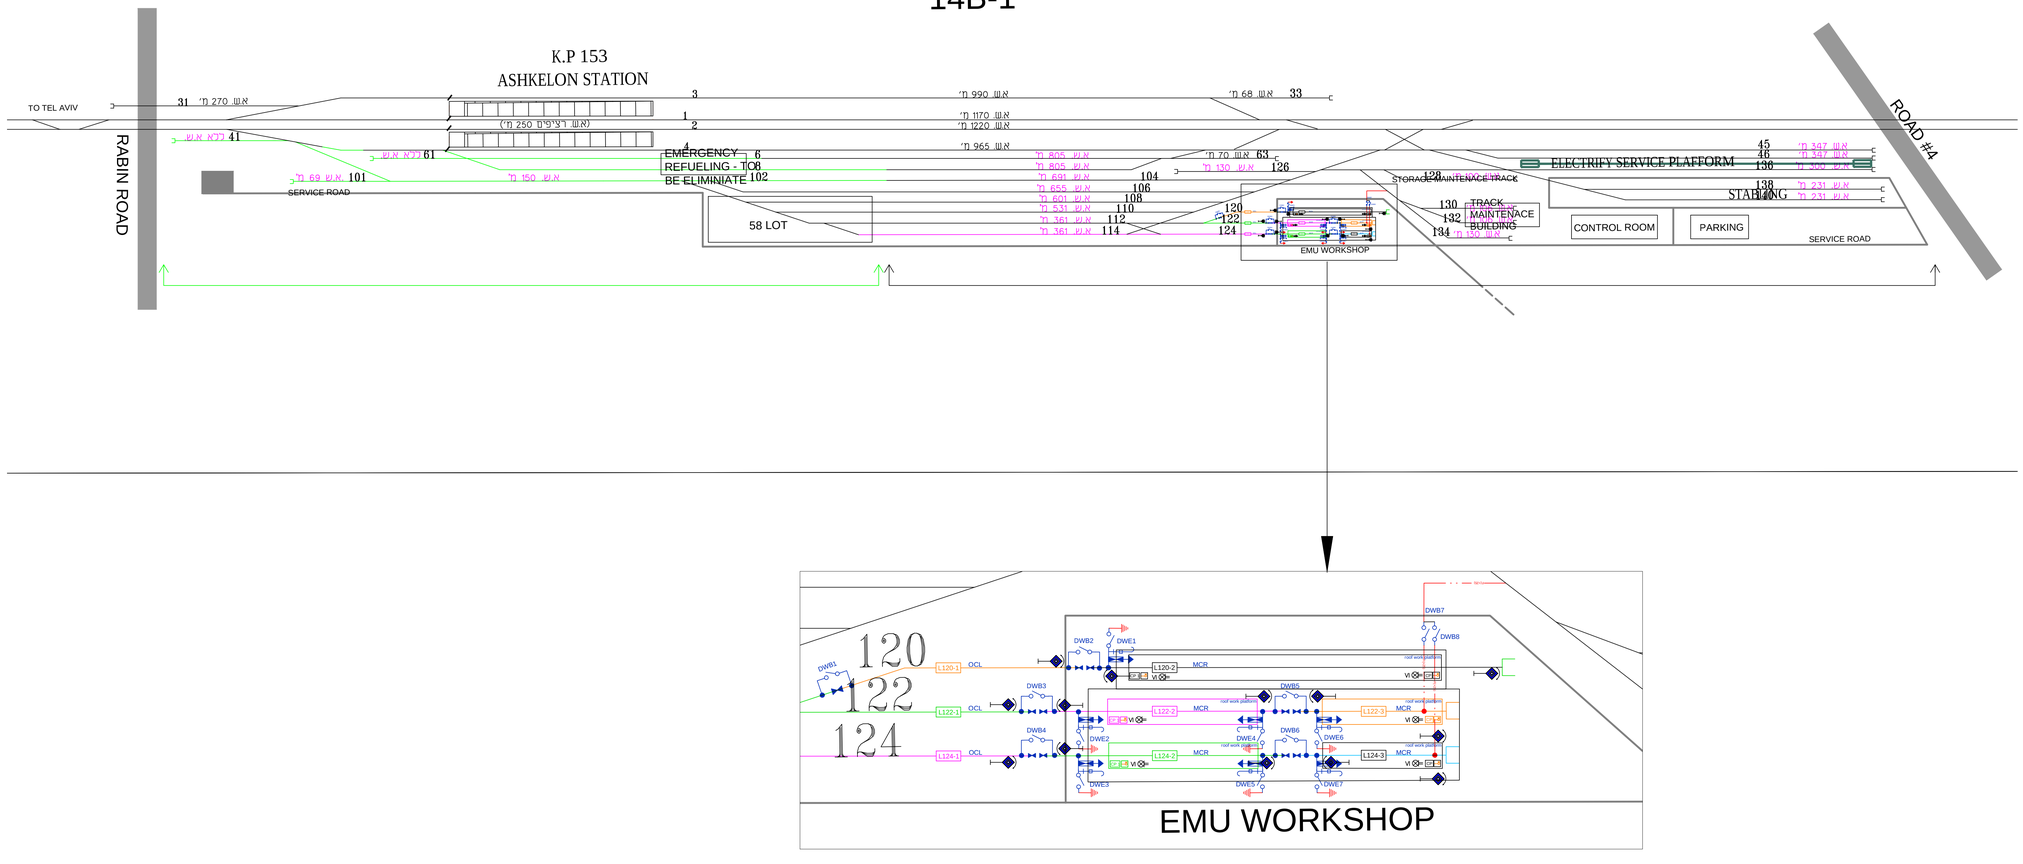

מהדורה	תאריך	תואר עדכון / אסמכתא / יזם העדכון	אישר
01	00/00/15		שם מלא

כל הזכויות שמורות לממן העבודה.
אין לשכפל מסמך זה, לעשות בו שימוש או להציגו ללא אישור בכתב.

רכבת ישראל בע"מ
חטיבת תשתיות - אגף תכנון

ד.א.ל הנדסה בע"מ
מנ' אביב 67891
דר' נשר 66 אלון
03-6366446 ,70
03-6366442 ,520
E-mail: del@bezeq.co.il
www.del.co.il

YANAI LTD
Electrical Engineering
TEL-AVIV TEL : 03-6479256
HAIFA TEL : 04-8422077
BEER-SHEVA TEL : 08-6909853
E-MAIL : yani@yanielecta.co.il

מפתח גיליונות

פרוייקט:
Ashkelon Depot

שם התכנית:
TENDER FOR THE SUPPLY
AND MAINTENANCE OF ELECTRIC
MULTIPLE UNITS (E.M.U)
Contractor DEPOT-Electrical Scheme

שלב תכנון: ראשוני (קס) ○ מוכרם (קס) ○ מפורט (סס) ○
מטרה: לעיון (ע) ○ לאישור(קא) ○ למכרז (ז"מ) ● לביצוע(קב) ○

מהדורה	תאריך	תכנן	ביקר	אישר
1	01/02/16	S.H.	S.H.	M.R.
–				
תחימה				

מס' פרוייקט מתכנן: 6884 קנ"מ: N.T.S

מס' פרוייקט של
מזמין העבודה: 000000000000

שם קובץ הרפרנס: SHEET FILE NAME: YYN-EL-AS-OC-DRG-SD-0001-1.dwg
שם קובץ הפלוט: PLOT FILE NAME: YYN-EL-AS-OC-DRG-SD-0001-1.plt

מהדורה | בדיקה | אישור | תוכנית | תאריך | הערות

YYN-EL-AS-OC-DRG-SD-0001-1